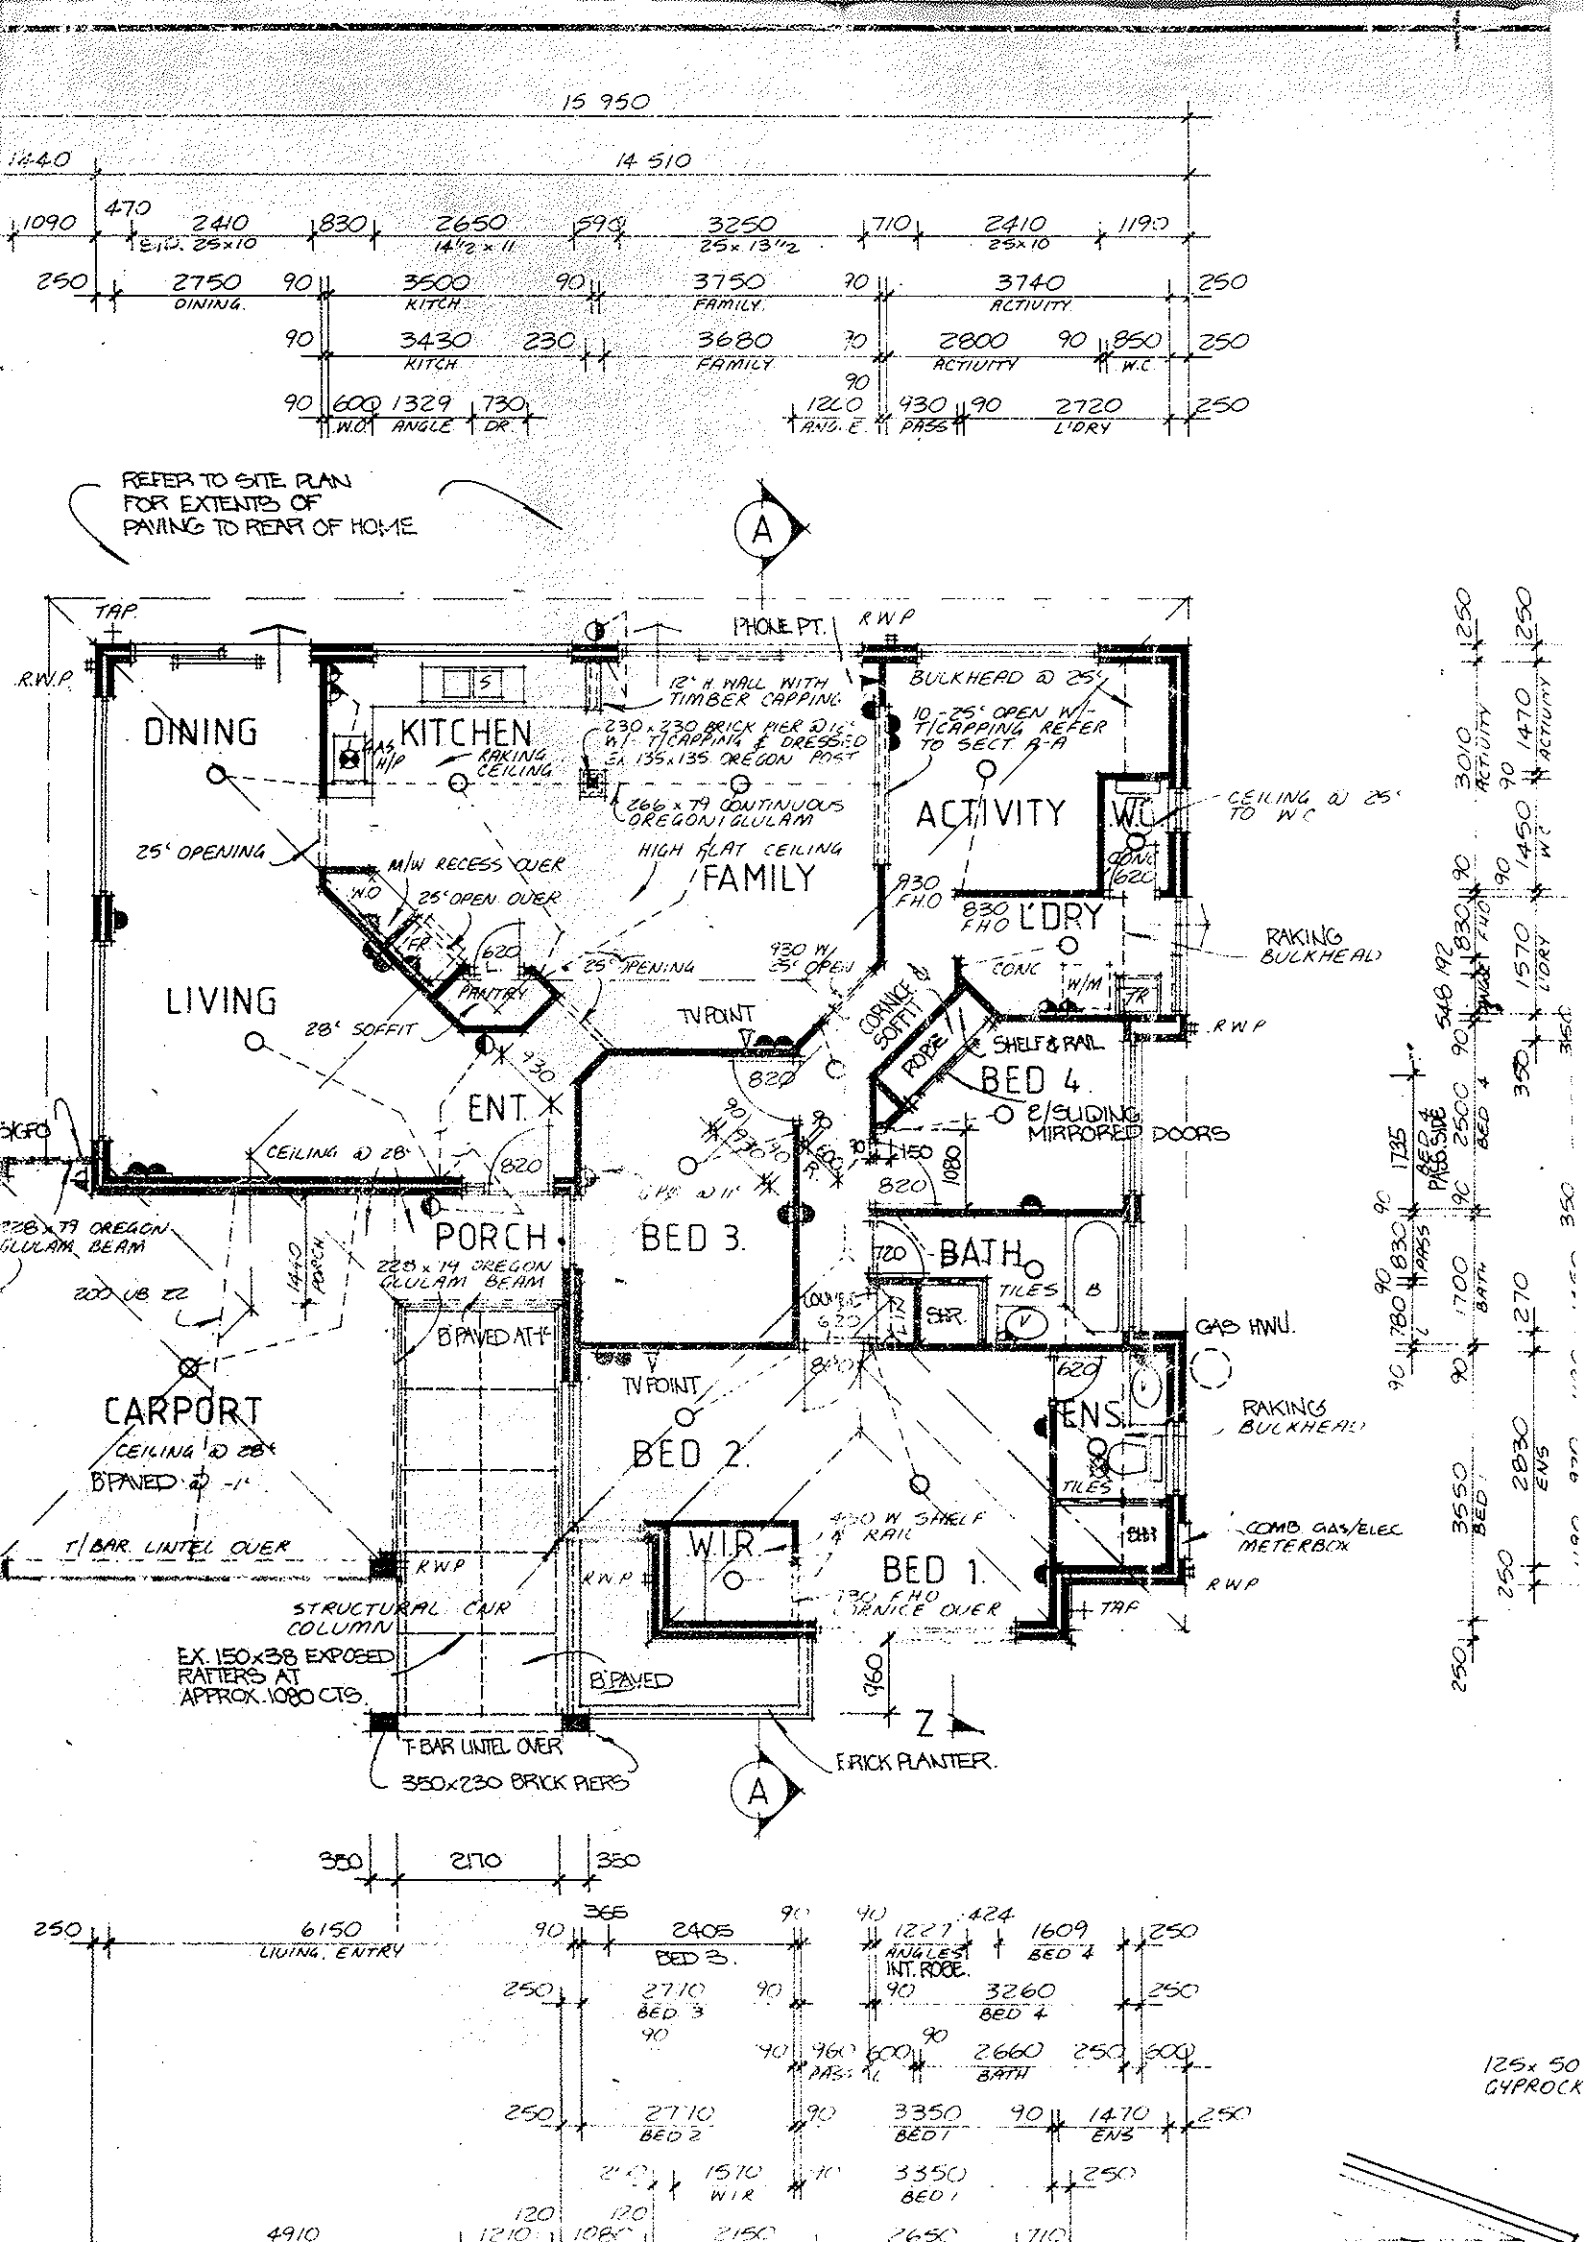
15 950
14 510
DINING
KITCHEN
FAMILY
ACTIVITY
W.C
L'DRY
LIVING
ENT.
PANTRY
BED 4.
BED 3.
BATH
PORCH
CARPORT
BED 2.
W.I.R.
BED 1.
ENS.
PHONE PT.
TV POINT
RAKING CEILING
25' OPENING
HIGH FLAT CEILING
RAKING BULKHEAD
CEILING @ 25' TO W.C
CEILING @ 28'
28' SOFFIT
SHELF & RAIL
e/SLIDING MIRRORED DOORS
GAS HWU.
COMB GAS/ELEC METERBOX
STRUCTURAL CAIR COLUMN
EX. 150x38 EXPOSED RAFTERS AT APPROX. 1080 CTS.
T BAR LINTEL OVER
350x230 BRICK PIERS
BRICK PLANTER.
REFER TO SITE PLAN FOR EXTENTS OF PAVING TO REAR OF HOME
125x 50 GYPROCK